WALL PARTITION KEY:

1 — TYPICAL PARTITION:
5/8" GYP. BD. BOTH SIDES
3 5/8" MTL. STUDS, 24" O.C.
UP TO BOTTOM CHORD OF TRUSS ABOVE.

1A — 5/8" GYP. BD. BOTH SIDES
3 5/8" MTL. STUDS, 24" O.C.
UP TO BOTTOM CHORD OF TRUSS ABOVE.
(AT 1B–PROVIDE SOUND INSULATION IN STUD WALL)

2 — 5/8" GYP. BD. ONE SIDE
1 3/8" MTL. HAT CHANNELS, 24" O.C.
OVER EXISTING CMU TO 6" ABOVE ACT. CEILING.

3 — 5/8" MR GYP. BD. BOTH SIDES
6" MTL. STUDS, 16" O.C.
UP TO BOTTOM CHORD OF TRUSS ABOVE.

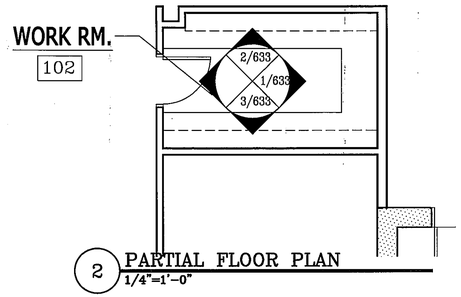

2 PARTIAL FLOOR PLAN
1/4"=1'-0"

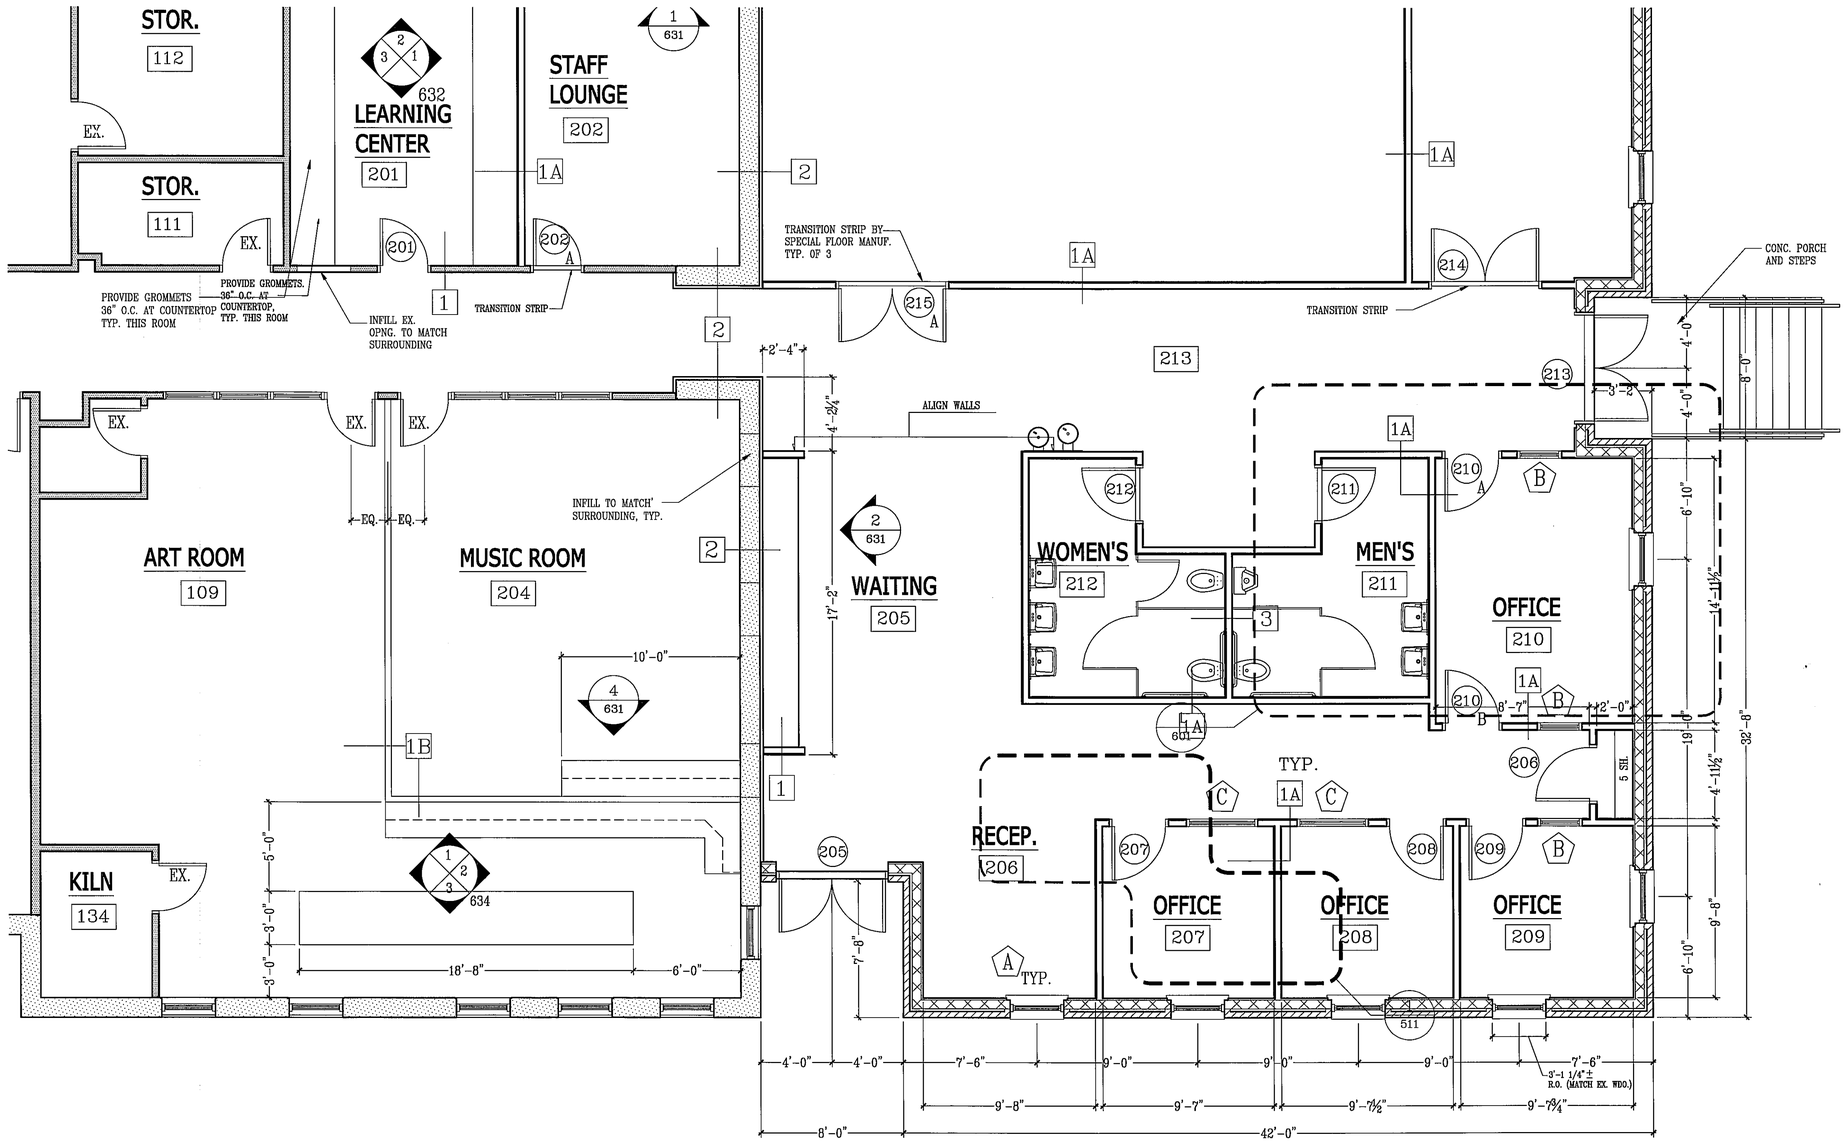

1 PARTIAL FLOOR PLAN
1/4"=1'-0"

REVISIONS

ADDITION TO RICHARD R. CLARK SENIOR CENTER
LA PLATA, MARYLAND

R.L. LITTEN & ASSOCIATES, ARCHITECTS, LLC
300 CHARLES STREET, SUITE 4
P.O. BOX 1920, LAPLATA, MD 20646 (301) 934-1471

jk
RL
07-14-09
05-79

421